
THIS DRAWING IS UNPUBLISHED. RELEASED FOR PUBLICATION –,– .
© COPYRIGHT – By – ALL RIGHTS RESERVED.

LOC	DIST
AF	50


REVISIONS


P	LTR	DESCRIPTION	DATE	DWN	APVD
	AA1	REVISED PER ECR-18-019595	14DEC2018	BKW	DS

1. FOR FOREIGN PRODUCTION ONLY.
2. PRELIMINARY – NOT FOR PRODUCTION
3. POLYAMIDE ACCORDING TO IEC 60335-1, GLOW WIRE.
4. OBSOLETE PARTS: OBSOLETE CIS STREAMLINING PER D.RENAUD/D.SINISI
5. ACCEPTS 187 SERIES FASTONS BUDGET AND PREMIER STYLE RECEPTACLES
6. SUPERCEDE 2-480435-1 WITH 2-480435-3

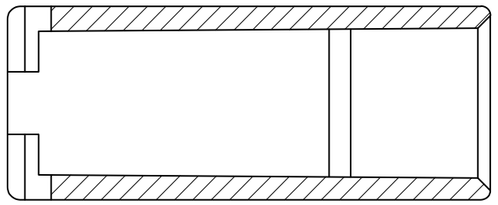


SECTION B-B
ROTATED 90° CW

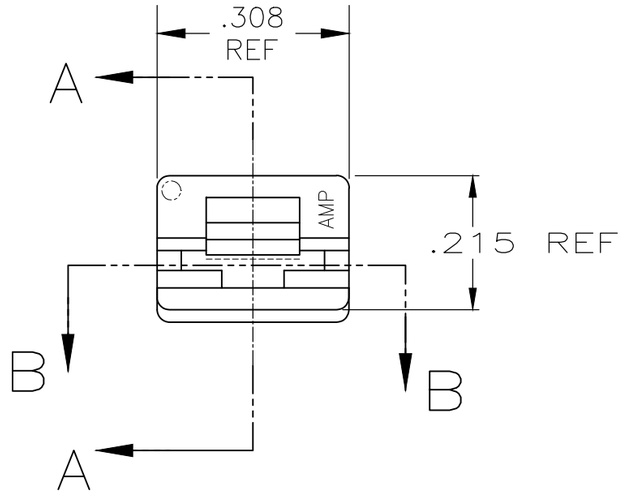

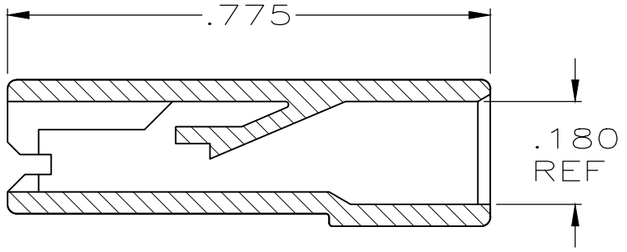

SECTION A-A

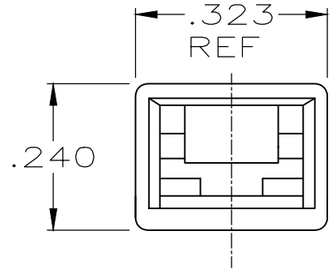

	BLACK	LCP-200°C	2-480435-3
	NATURAL	PA6 NYLON, V0	2-480435-2
6 SUPERCEDED	NATURAL	3 66 NYLON, UL94, V0	~~2-480435-1~~
OBSOLETE	NATURAL	UL94 5VA RATED	~~2-480435-0~~
1	NATURAL	3 UL94, V2	1-480435-5
4 OBSOLETE	1 NATURAL	6/6 NYLON	~~1-480435-4~~
1	DYED BLACK		1-480435-3
4 OBSOLETE	1 DYED RED		~~1-480435-2~~
	NATURAL		1-480435-0
	FINISH	MATERIAL	PART NO

NATURAL	66 NYLON V0	3-480435-1
BLACK	66/6 NYLON V0	480435-2
NATURAL	66/6 NYLON V0	480435-1
FINISH	MATERIAL	PART NO

THIS DRAWING IS A CONTROLLED DOCUMENT.

DIMENSIONS: INCHES

TOLERANCES UNLESS OTHERWISE SPECIFIED:
0 PLC ± –
1 PLC ± –
2 PLC ± –
3 PLC ± .015
4 PLC ± –
ANGLES ± –

MATERIAL: SEE TABLE
FINISH: SEE TABLE

DWN	JR RUTH 2/4/91
CHK	P FORTNEY 2/4/91
APVD	R KUZO 2/4/91
PRODUCT SPEC	–
APPLICATION SPEC	–
WEIGHT	

TE Connectivity

NAME: HOUSING, RECEPTACLE, FASTON, .187 SERIES
–

SIZE	CAGE CODE	DRAWING NO	RESTRICTED TO
A3	00779	C-480435	–

CUSTOMER DRAWING | SCALE 4:1 | SHEET 1 OF 1 | REV AA1